0mm 50mm 100mm 1:1 pdf print scale reference

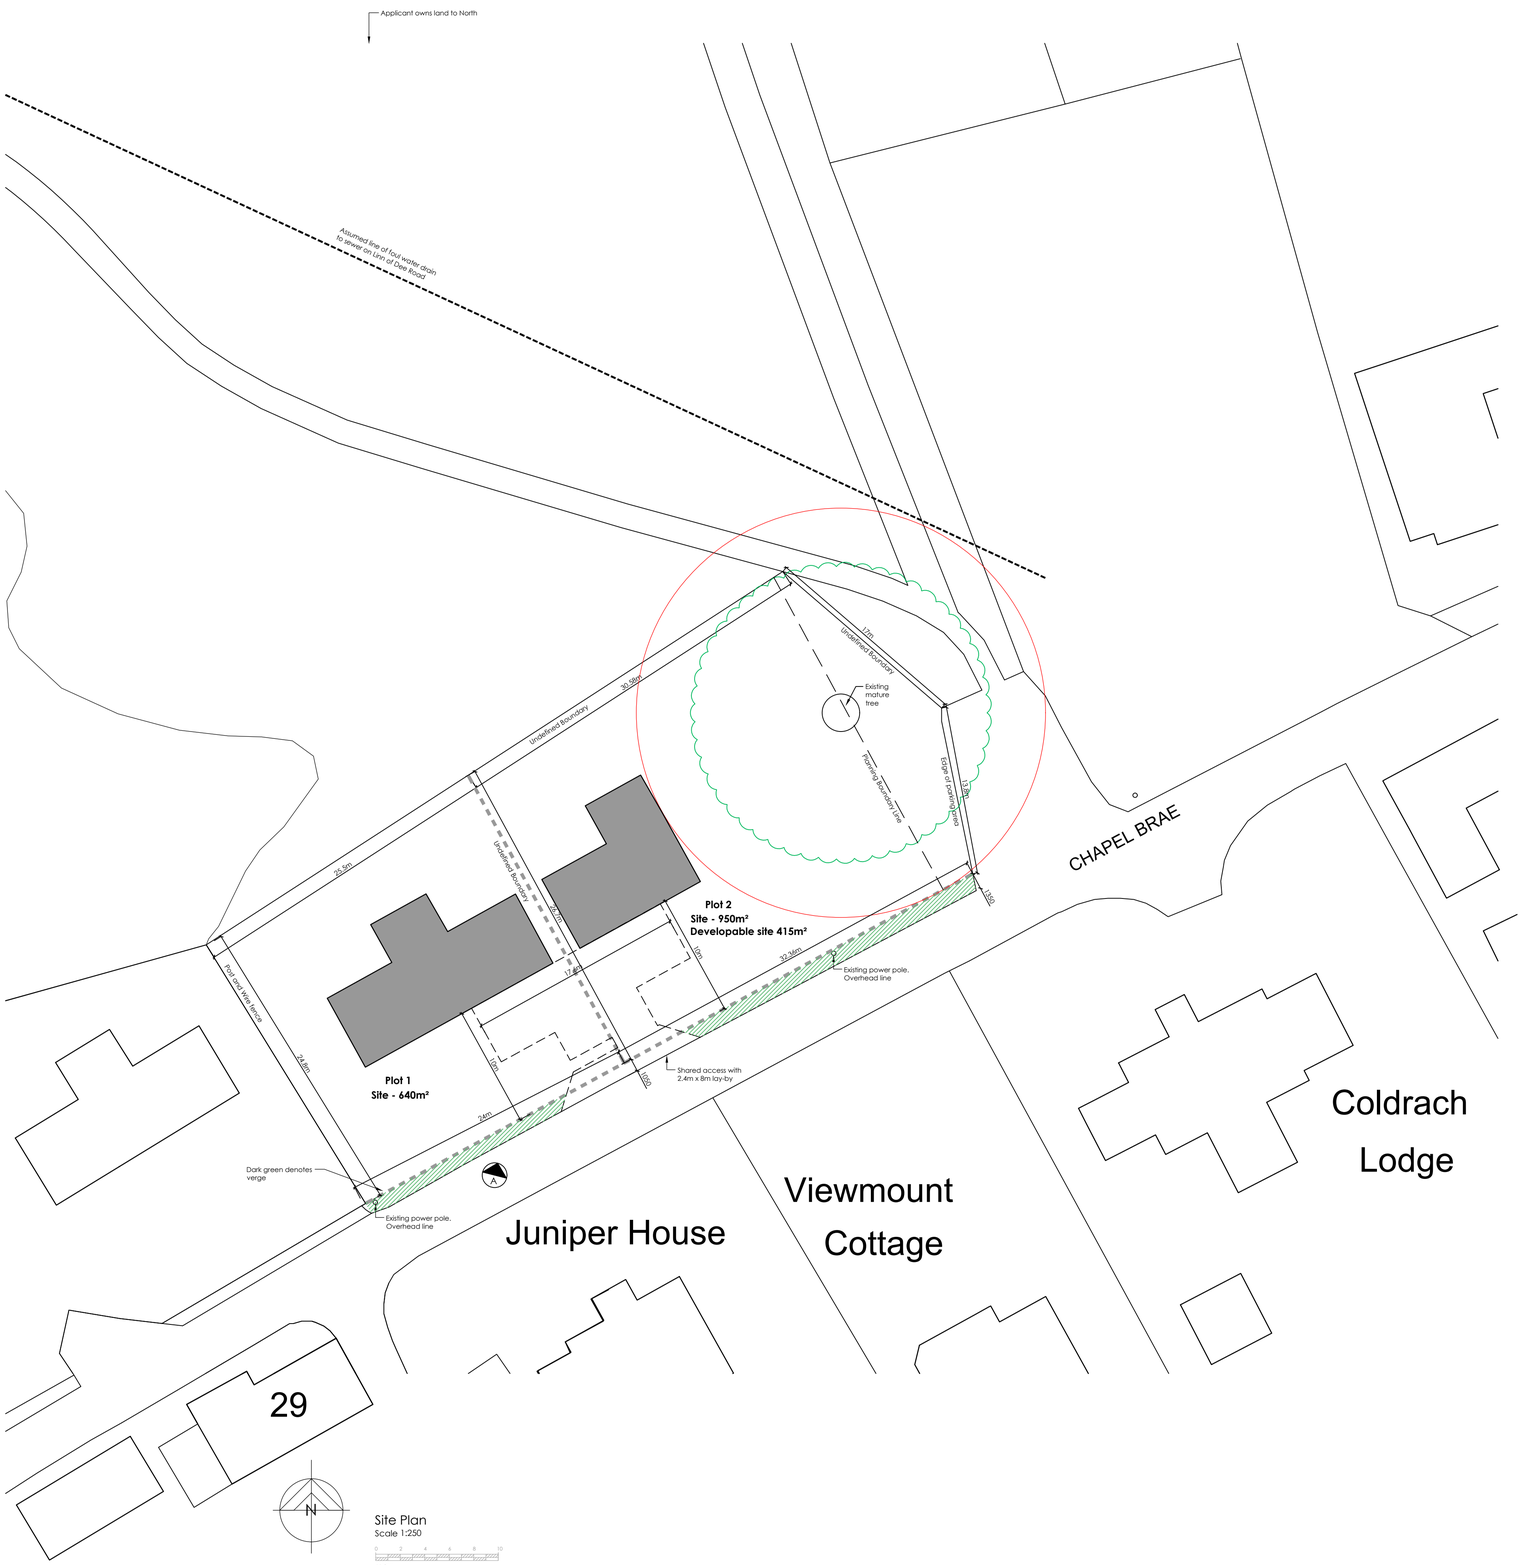

Chapel Brae
Braemar

Development of designated site 'H4'

Site Drawing

Date : June 2023
Scale : As Shown @ A1
Drawn : AR

Drawing No.
2023-116/SD01B

Gerry Robb
architectural design services
Bridgend
Bridgeview Road
Aboyne
Aberdeenshire
AB34 5HB
(013398) 86359
info@gerryrobb.co.uk

© Copyright subsists with Gerry Robb Architectural Design Services